Revision & Version P01.01.01

Drawing Number 133735_RW-EWR-XX-CC_C1-DR-CH-010203

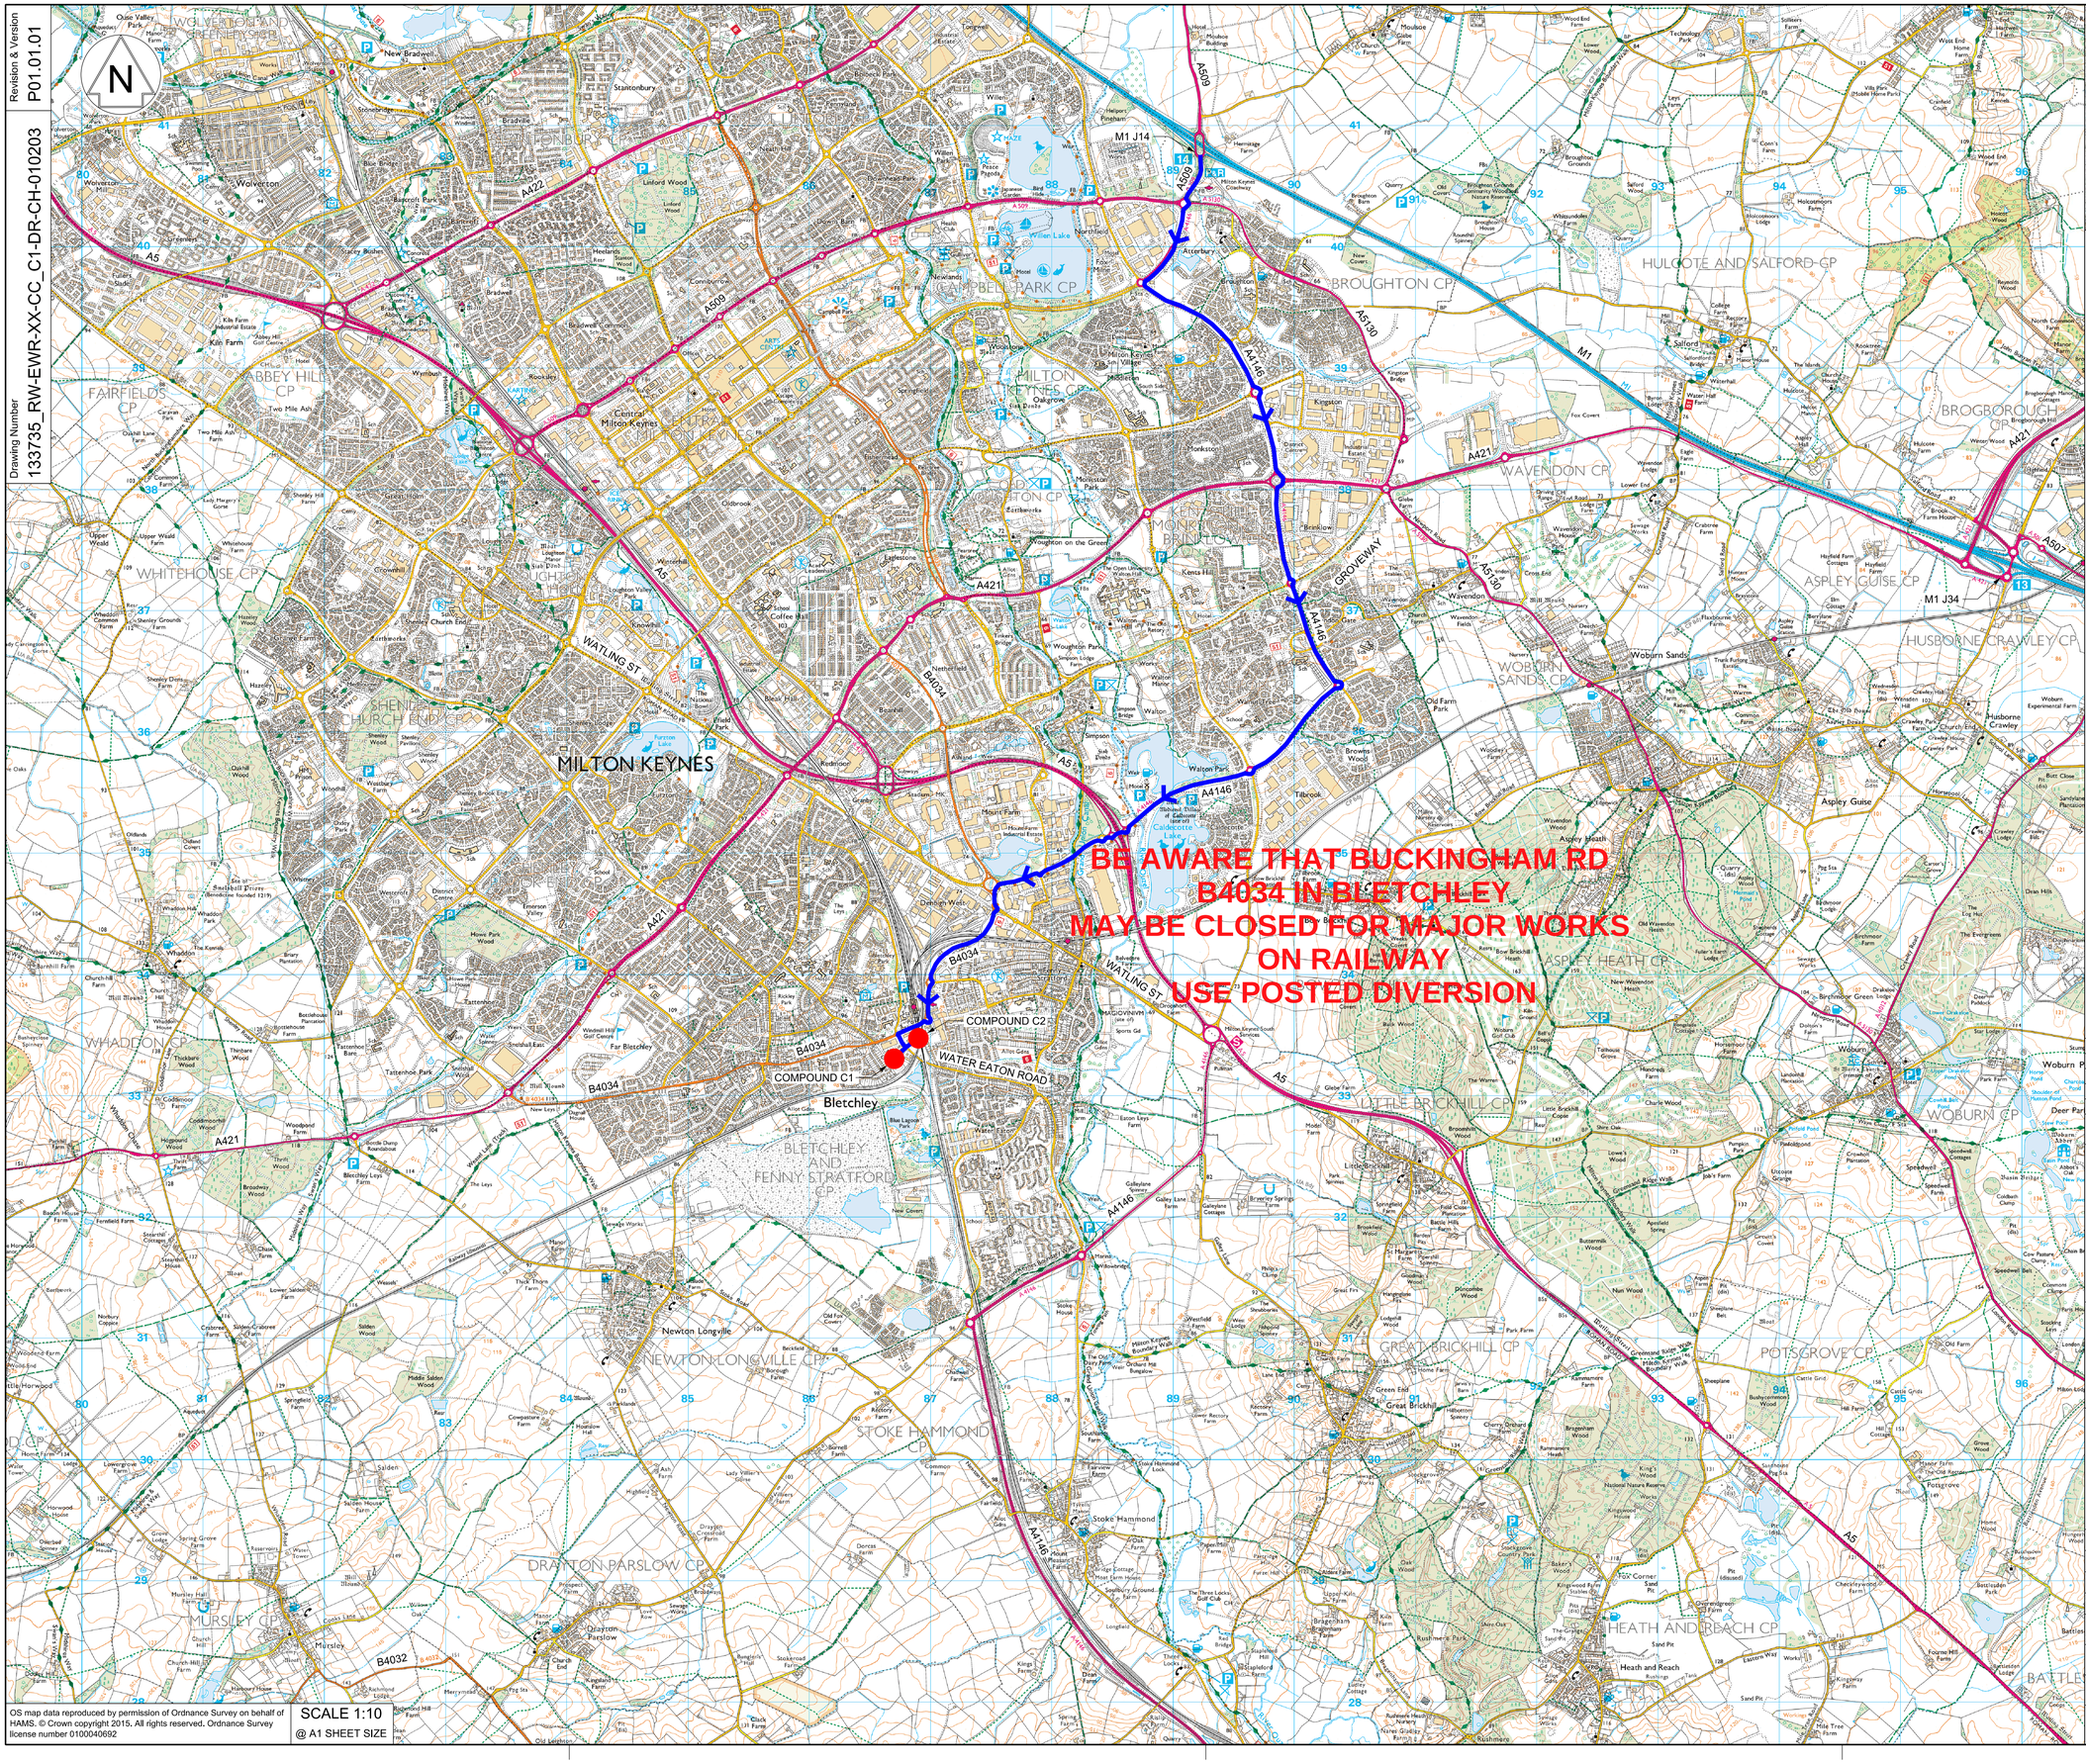

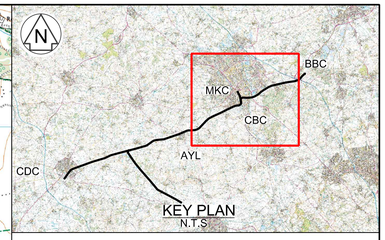

KEY:

- C1&C2 WELLINGTON PLACE CONSTRUCTION COMPOUND
- C1&C2 WELLINGTON PLACE HGV/LGV CONSTRUCTION ACCESS ROUTE

Rev	Date	Description of Revisions	Dsnd	Chkd	Appr
P01	20/03/20	WIP - DESIGN	---	---	---

Status: WIP - Design

Suitability: S0

EWR Alliance
Connecting People

Project: East West Rail (Western Section) Phase 2

Drawing Title: COMPOUND C1&C2 WELLINGTON PLACE CONSTRUCTION ACCESS ROUTES - ROUTE OPTION 3

Designed	---	Signed	---	Date	---
Drawn	Ravikumar KN	Signed	R. KN	Date	20/03/20
Checked	---	Signed	---	Date	---
Approved	---	Signed	---	Date	---

Scale(s): AS SHOWN

ELR - Project Chainage (Miles Yards): XX -

Design Package Risk Classification: Normal

Sheet: 3 of 4

Alternative Reference:

Revision: P01

Drawing Number: 133735_RW-EWR-XX-CC_C1-DR-CH-010203

OS map data reproduced by permission of Ordnance Survey on behalf of HAMS. © Crown copyright 2015. All rights reserved. Ordnance Survey license number 0100040692

SCALE 1:10 @ A1 SHEET SIZE

Sheet Size A1 594 x 841