Revision & Version
P01.01.01

Drawing Number
133735_RW-EWR-XX-CC_C1-DR-CH-010201

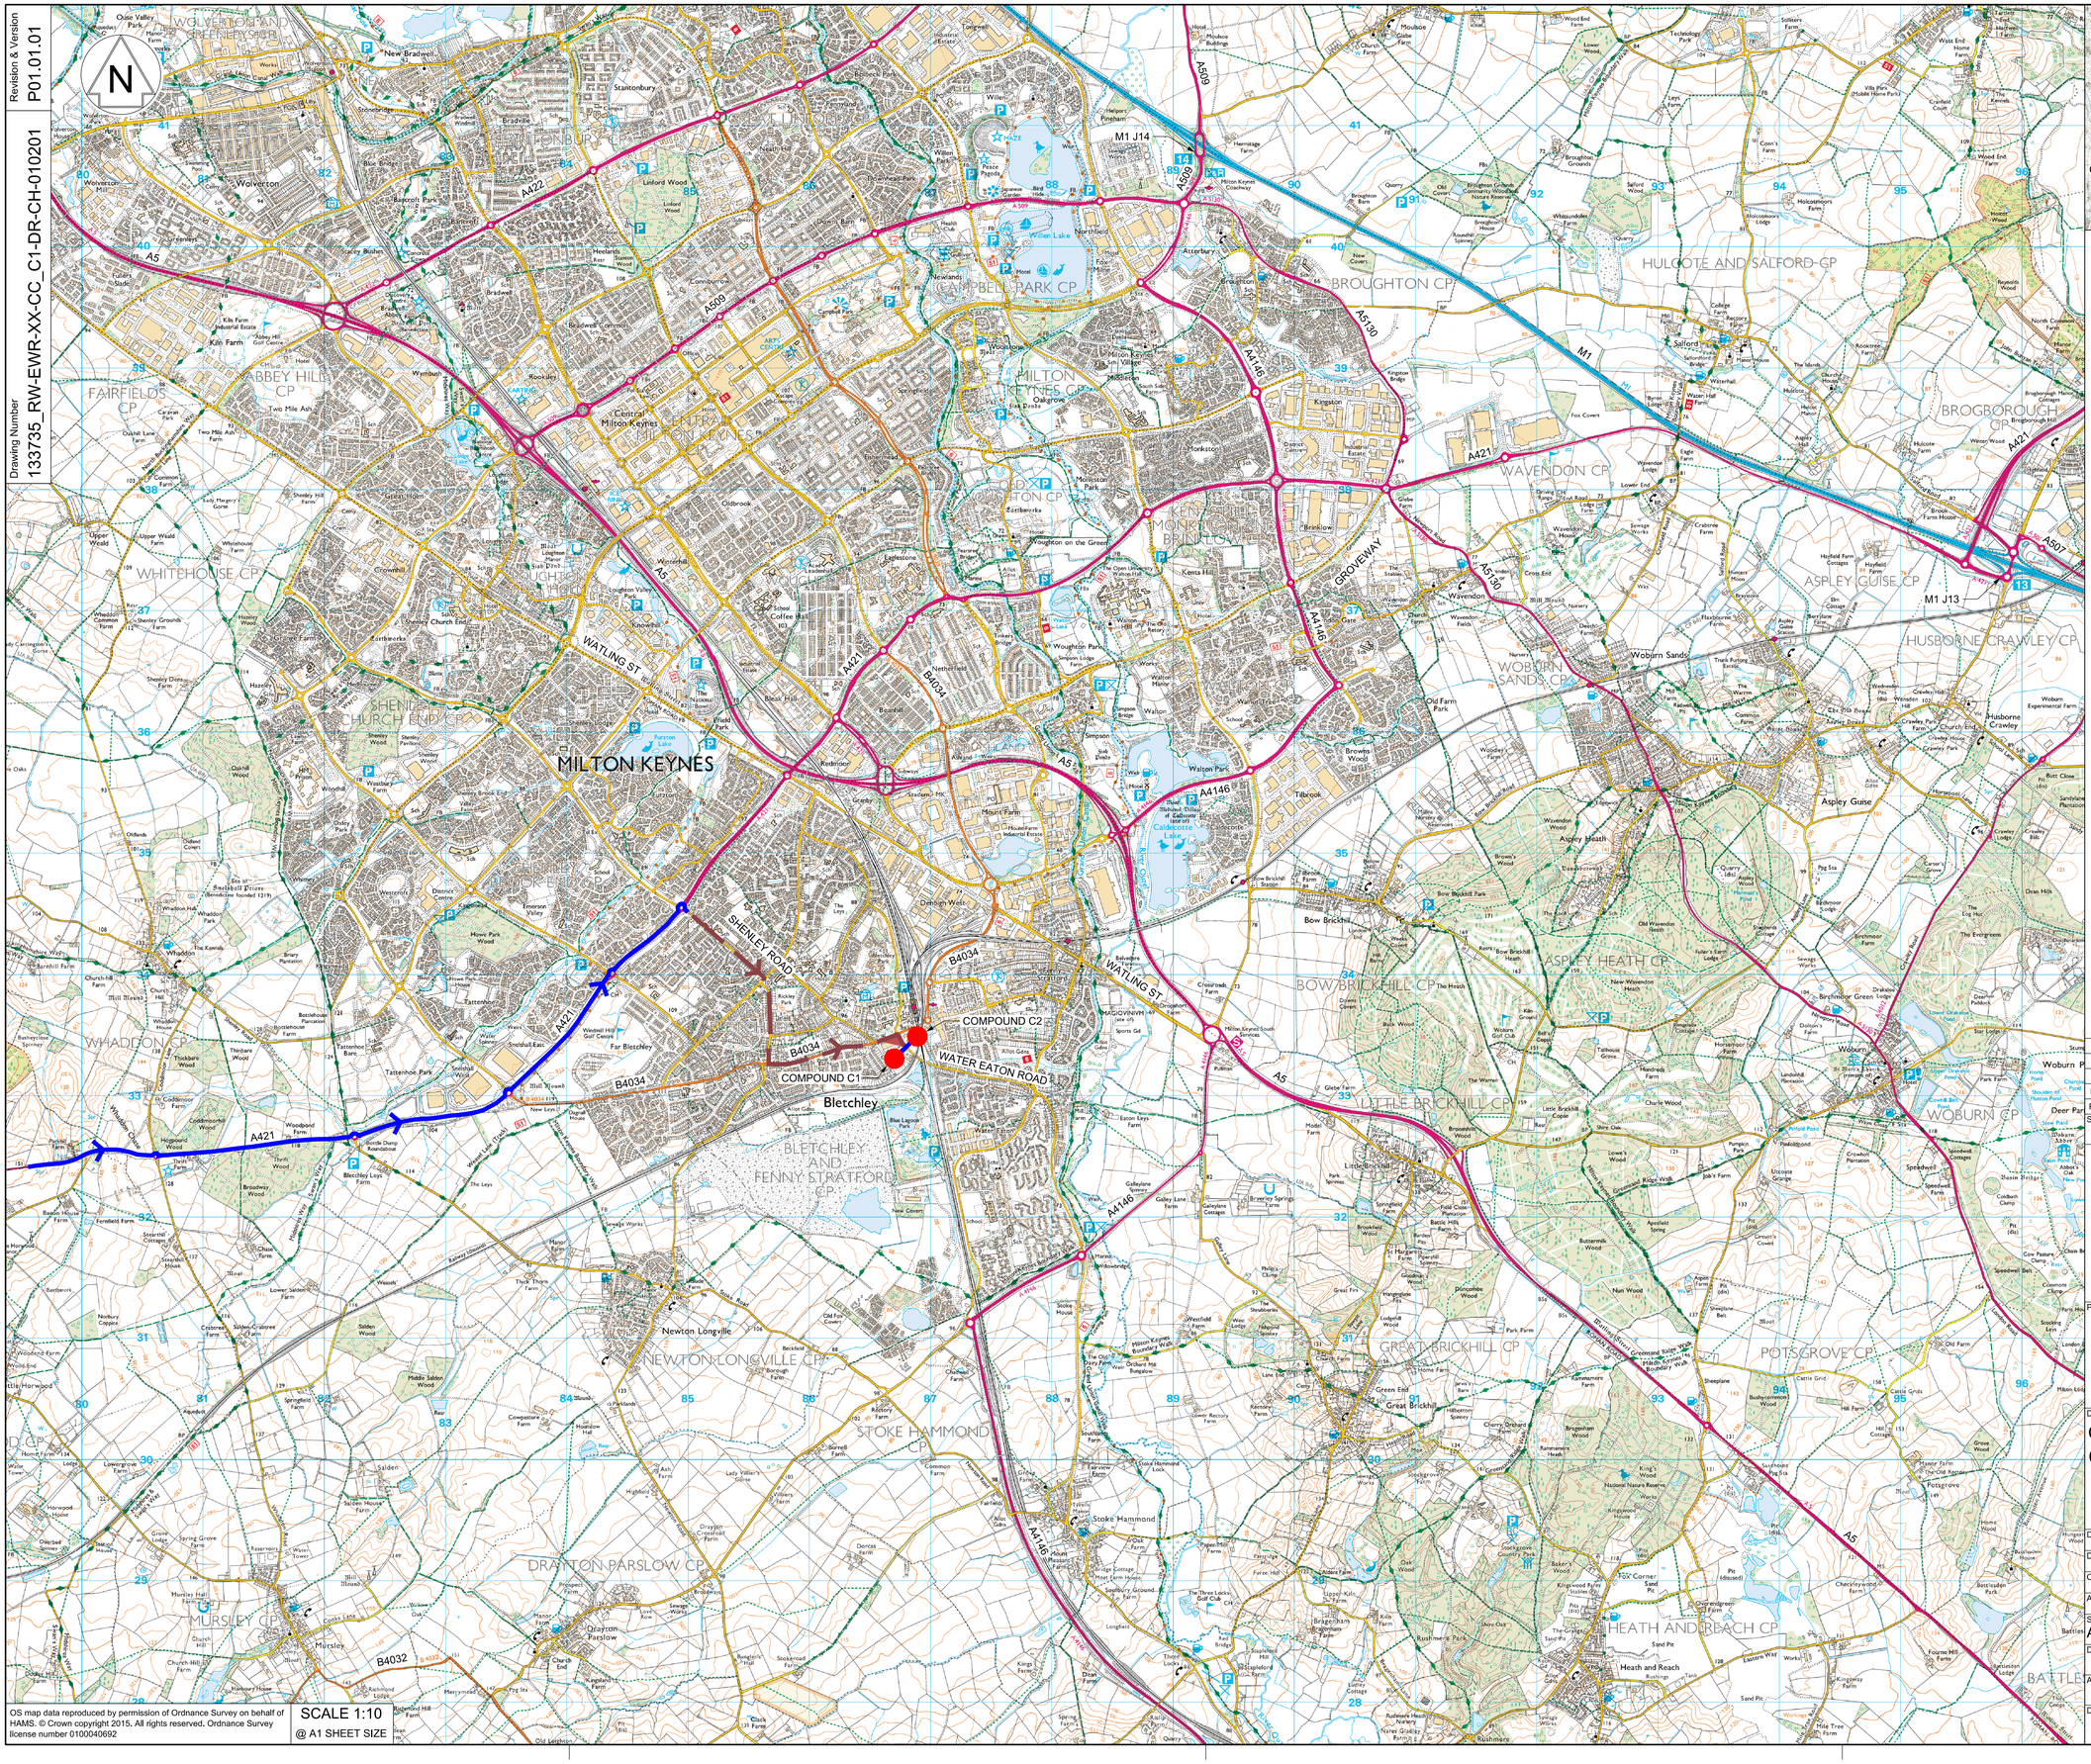

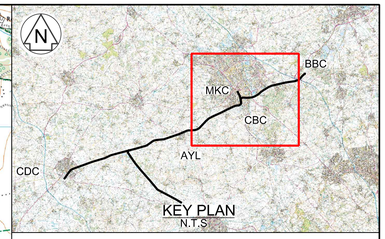

KEY:

- C1&C2 WELLINGTON PLACE CONSTRUCTION COMPOUND
- C1&C2 WELLINGTON PLACE HGV/LGV CONSTRUCTION ACCESS ROUTE
- C1&C2 WELLINGTON PLACE LGV ONLY CONSTRUCTION ACCESS ROUTE

Rev	Date	Description of Revisions	Dsnd	Chkd	Appr
P01	20/03/20	WIP - DESIGN	---	---	---

Status: WIP - Design

Suitability: S0

EWR Alliance
Connecting People

Project
East West Rail
(Western Section)
Phase 2

Drawing Title
COMPOUND C1&C2 WELLINGTON PLACE
CONSTRUCTION ACCESS ROUTES
- ROUTE OPTION 1

Designed	---	Signed	---	Date	---
Drawn	Ravikumar KN	Signed	R. KN	Date	20/03/20
Checked	---	Signed	---	Date	---
Approved	---	Signed	---	Date	---

Scale(s): AS SHOWN
ELR - Project Chainage (Miles Yards): XX -
Design Package Risk Classification: Normal
Sheet: 1 of 4
Alternative Reference:
Revision: P01
Drawing Number: 133735_RW-EWR-XX-CC_C1-DR-CH-010201

OS map data reproduced by permission of Ordnance Survey on behalf of HAMS. © Crown copyright 2015. All rights reserved. Ordnance Survey license number 0100040692

SCALE 1:10
@ A1 SHEET SIZE

Sheet Size A1 594 x 841